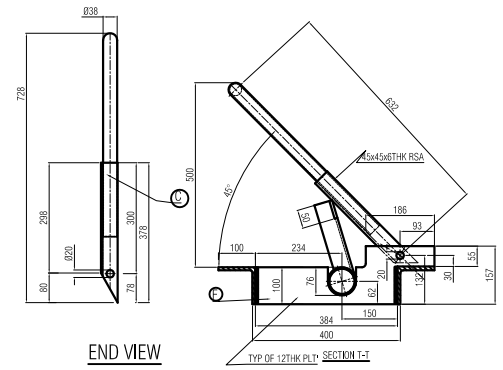


END VIEW

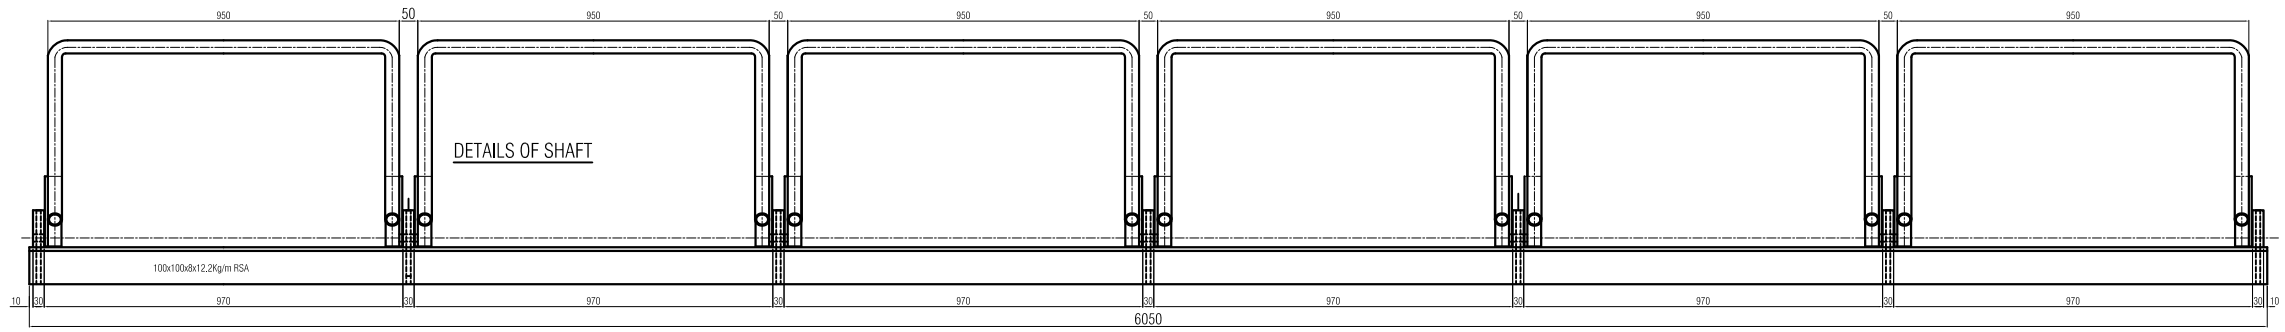


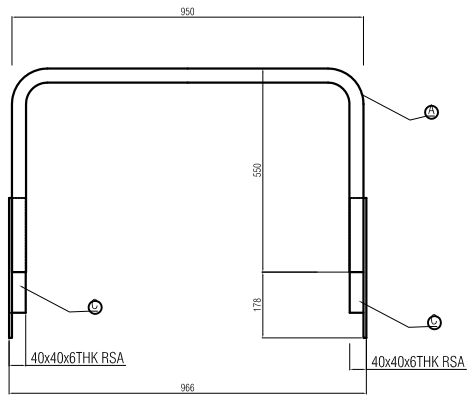


DETAIL D

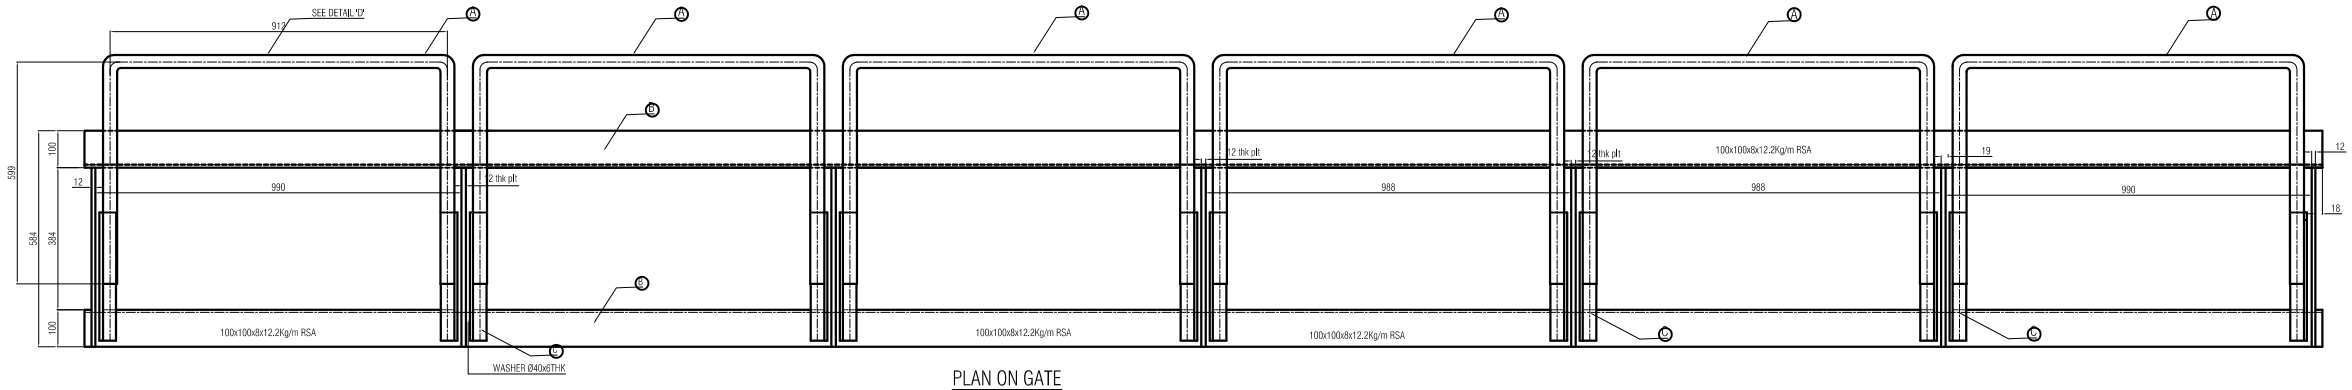


PLAN ON GATE

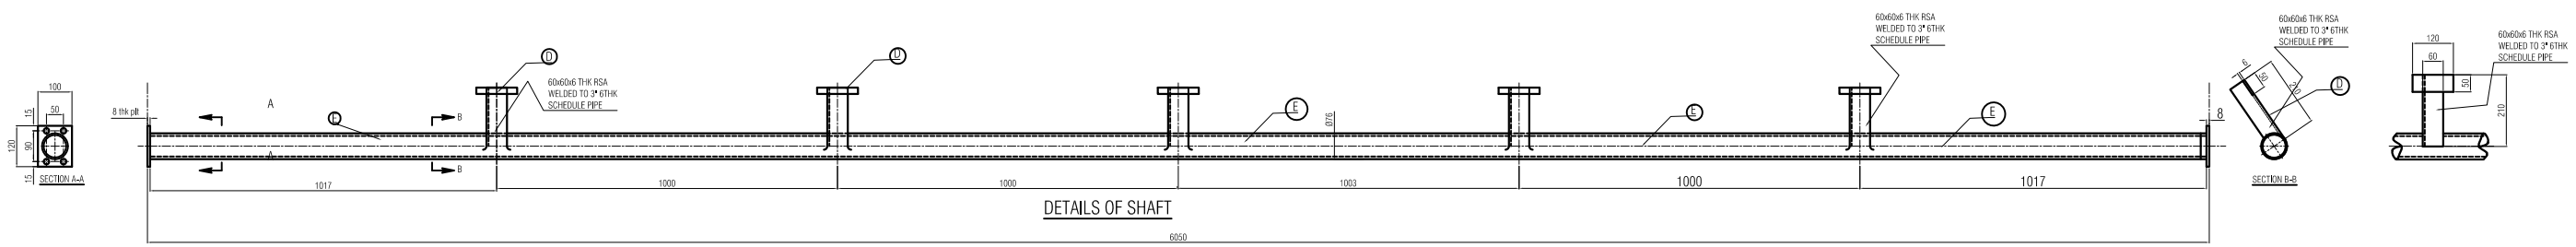


DETAILS OF SHAFT

| MK | QTY | DESCRIPTION | LENGTH | WT (Kg/m) | REMARKS |
|---|---|---|---|---|---|
| F | 07 | 400x157x12x31.4Kg/m | 157 | 34.5 | CUT TO SUIT |
| E | 01 | Ø76.2 NB PIPE 6mm THK x 10.39Kg/m | 6034 | 62.7 | SHAFT |
| D | 12 | 60x60x8x7.09Kg/m | 172 | 6.1 | CUT TO SUIT |
| C | 12 | 45x45x6x4.0Kg/m | 378 | 18.14 | |
| B | 02 | 100x100x8x12.2Kg/m | 6050 | 147.6 | |
| A | 06 | Ø38.1 NB PIPE 3mmTHK x 2.79 Kg/m | 2112 | 35.36 | |

NOTES
1.WELDS TO BE 6mm CONT. FILLETS.
2.CORROSION PROTECTIVE PAINTS TO BE OF M.C.M SPEC.
3.CHECK ALL DIMENSIONS BEFORE ANY FABRICATIONS.

FIM AFRICA

DRAWING TITLE
START GATES

| Re-produced By | Drawn by: J.M | Checked By K.B | Date 11 SEP 2014 |
|---|---|---|---|
| Scale: | Submitted By: | Submitted To: | -SHEET- 2 / 2 |
| Drawing No: W-8 | | | |