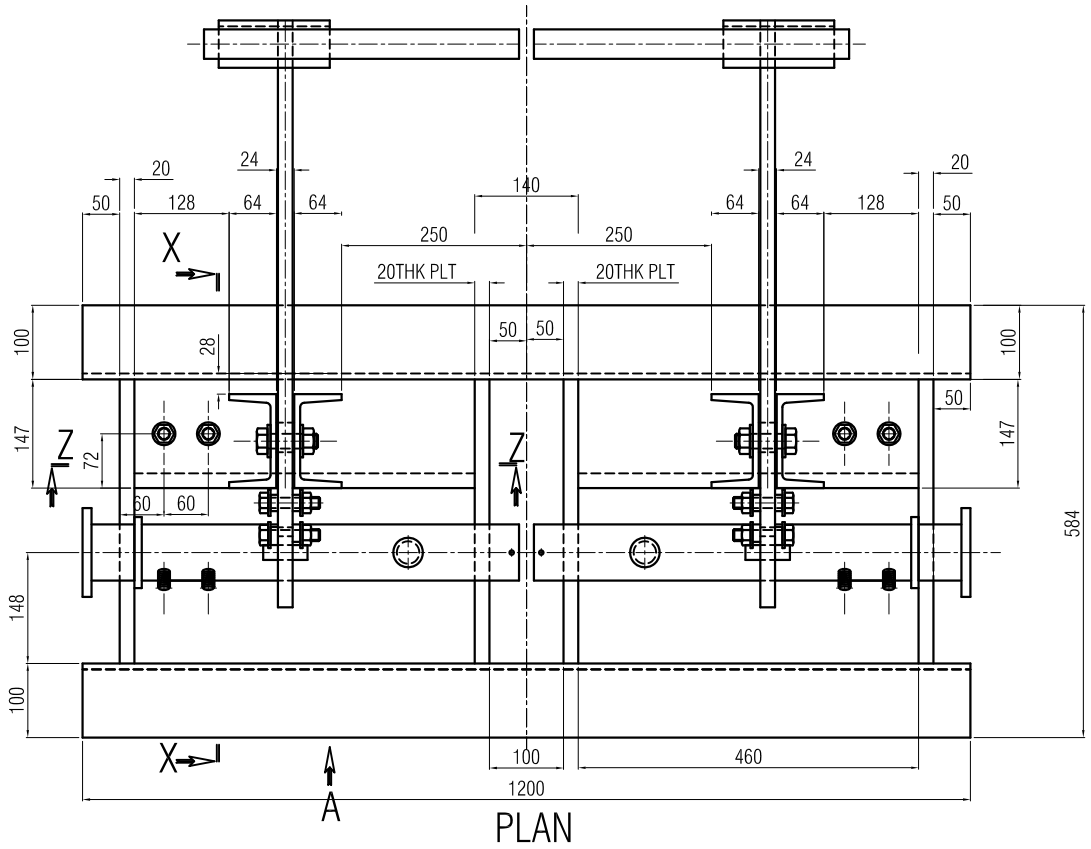

PLAN

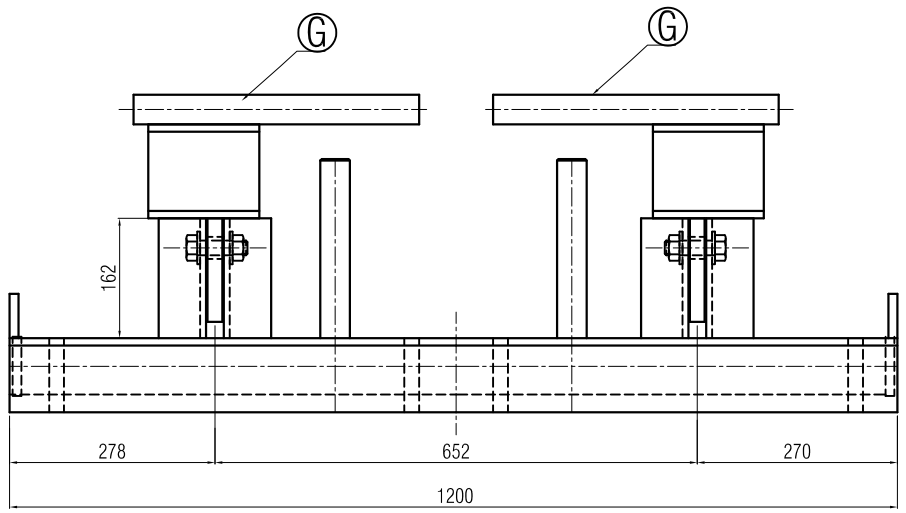

VIEW IN ARROW 'A'

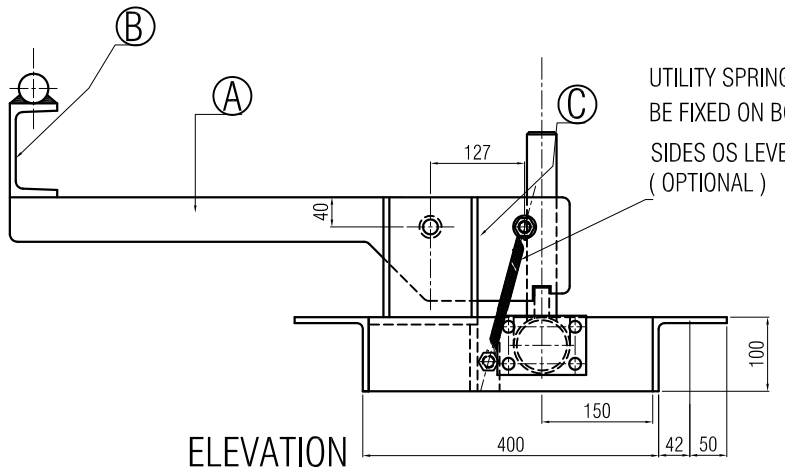

ELEVATION

UTILITY SPRING TO
BE FIXED ON BOTH
SIDES OS LEVER BAR MK 'A'
(OPTIONAL)

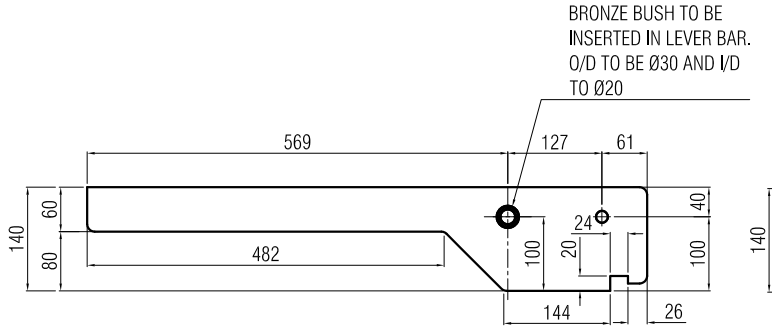

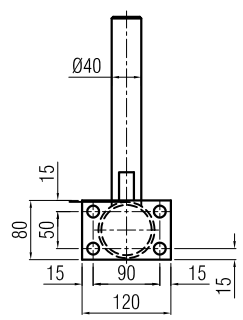

END VIEW

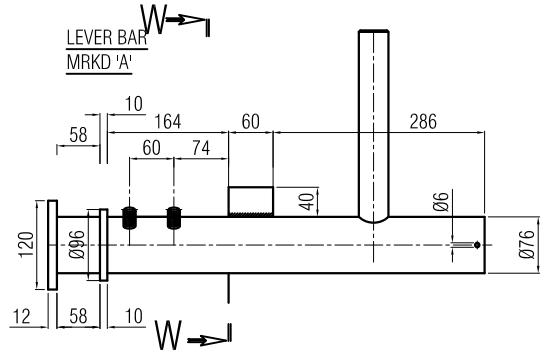

DETAILS OF SHAFT

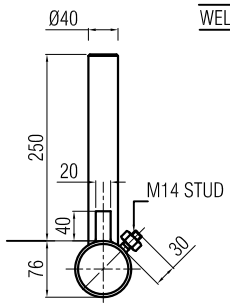

SECTION W-W

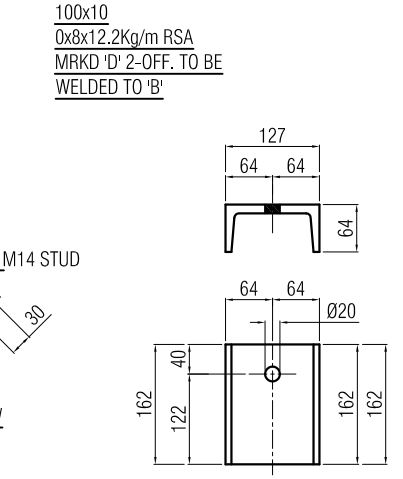

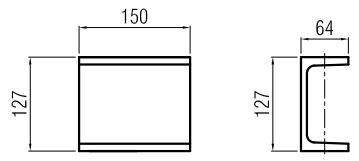

127x64x14.9Kg/m RSA
MRKD 'B'

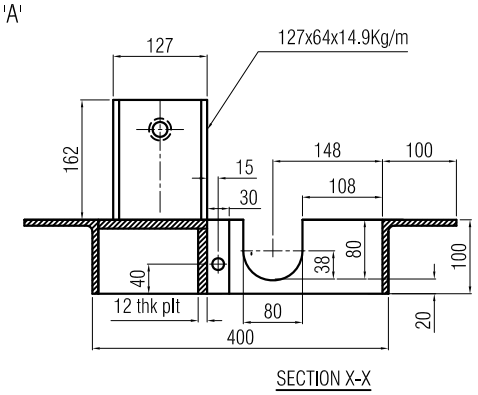

SECTION X-X

NOTES.
1.REMOVE ALL SHARP EDGES.
2.WELDES TO BE 6mm CONT. FILLETS.
3.WIRE BRUSH AFTER WELDING.
4.STEEL TO BS 4360 GRADE 43A.

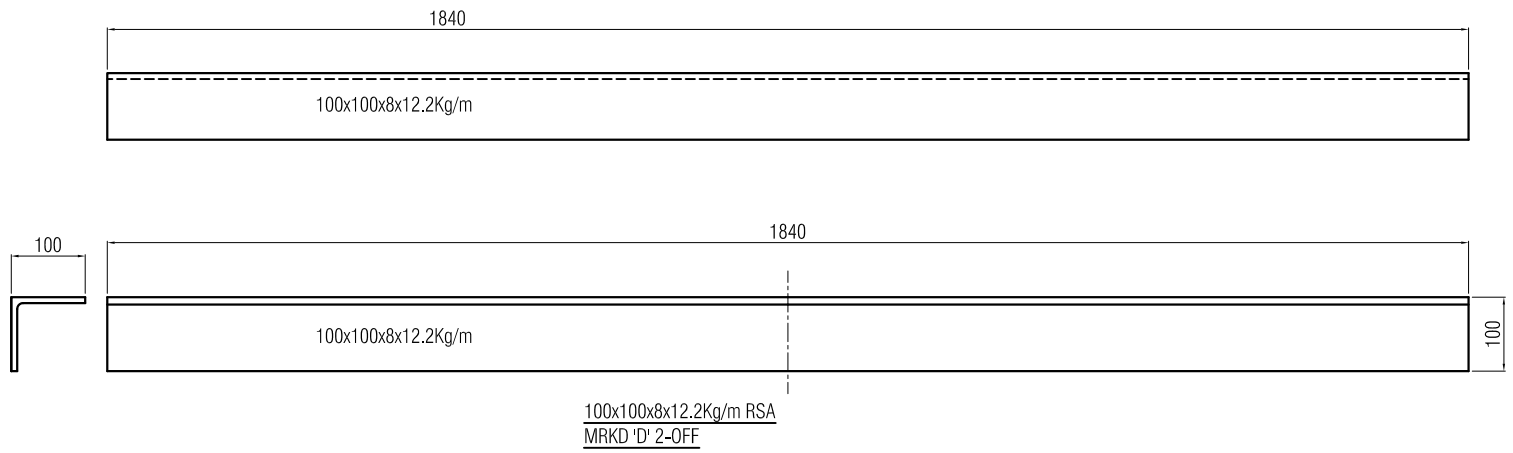

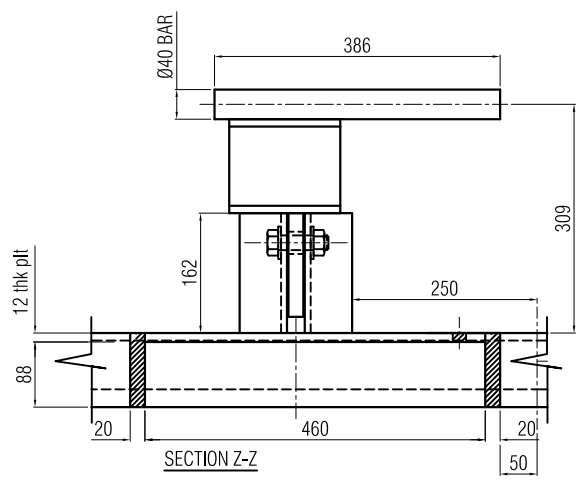

SECTION Z-Z

FIM AFRICA

DRAWING TITLE
START GATES

Re-produced By	Drawn by: J.M	Checked By K.B	Date 11 SEP 2014
Scale:	Submitted By:	Submitted To:	~SHEET~ 1 / 2
Drawing No: W-8			